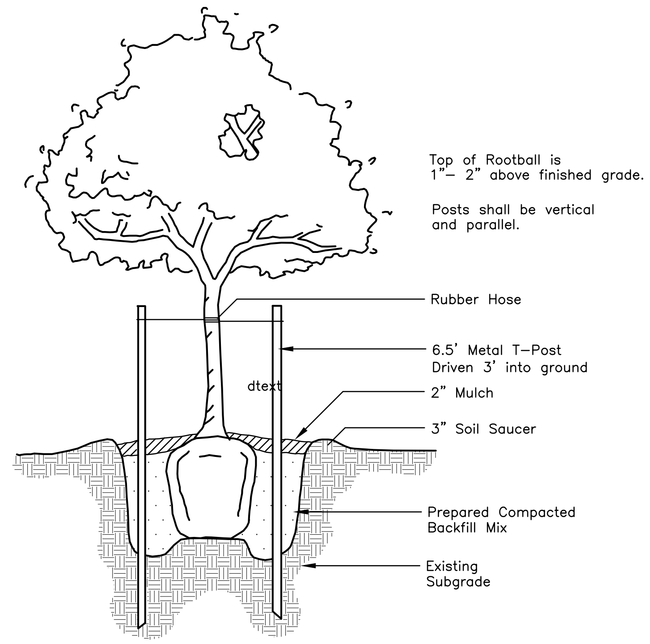

1 Tree Planting
N.T.S.

Plant List

Name	Qty.	Size
Live Oak	5	30 Gal
Red Oak	2	30 Gal
Crepe Myrtle 'Basham Pink'	13	30 Gal

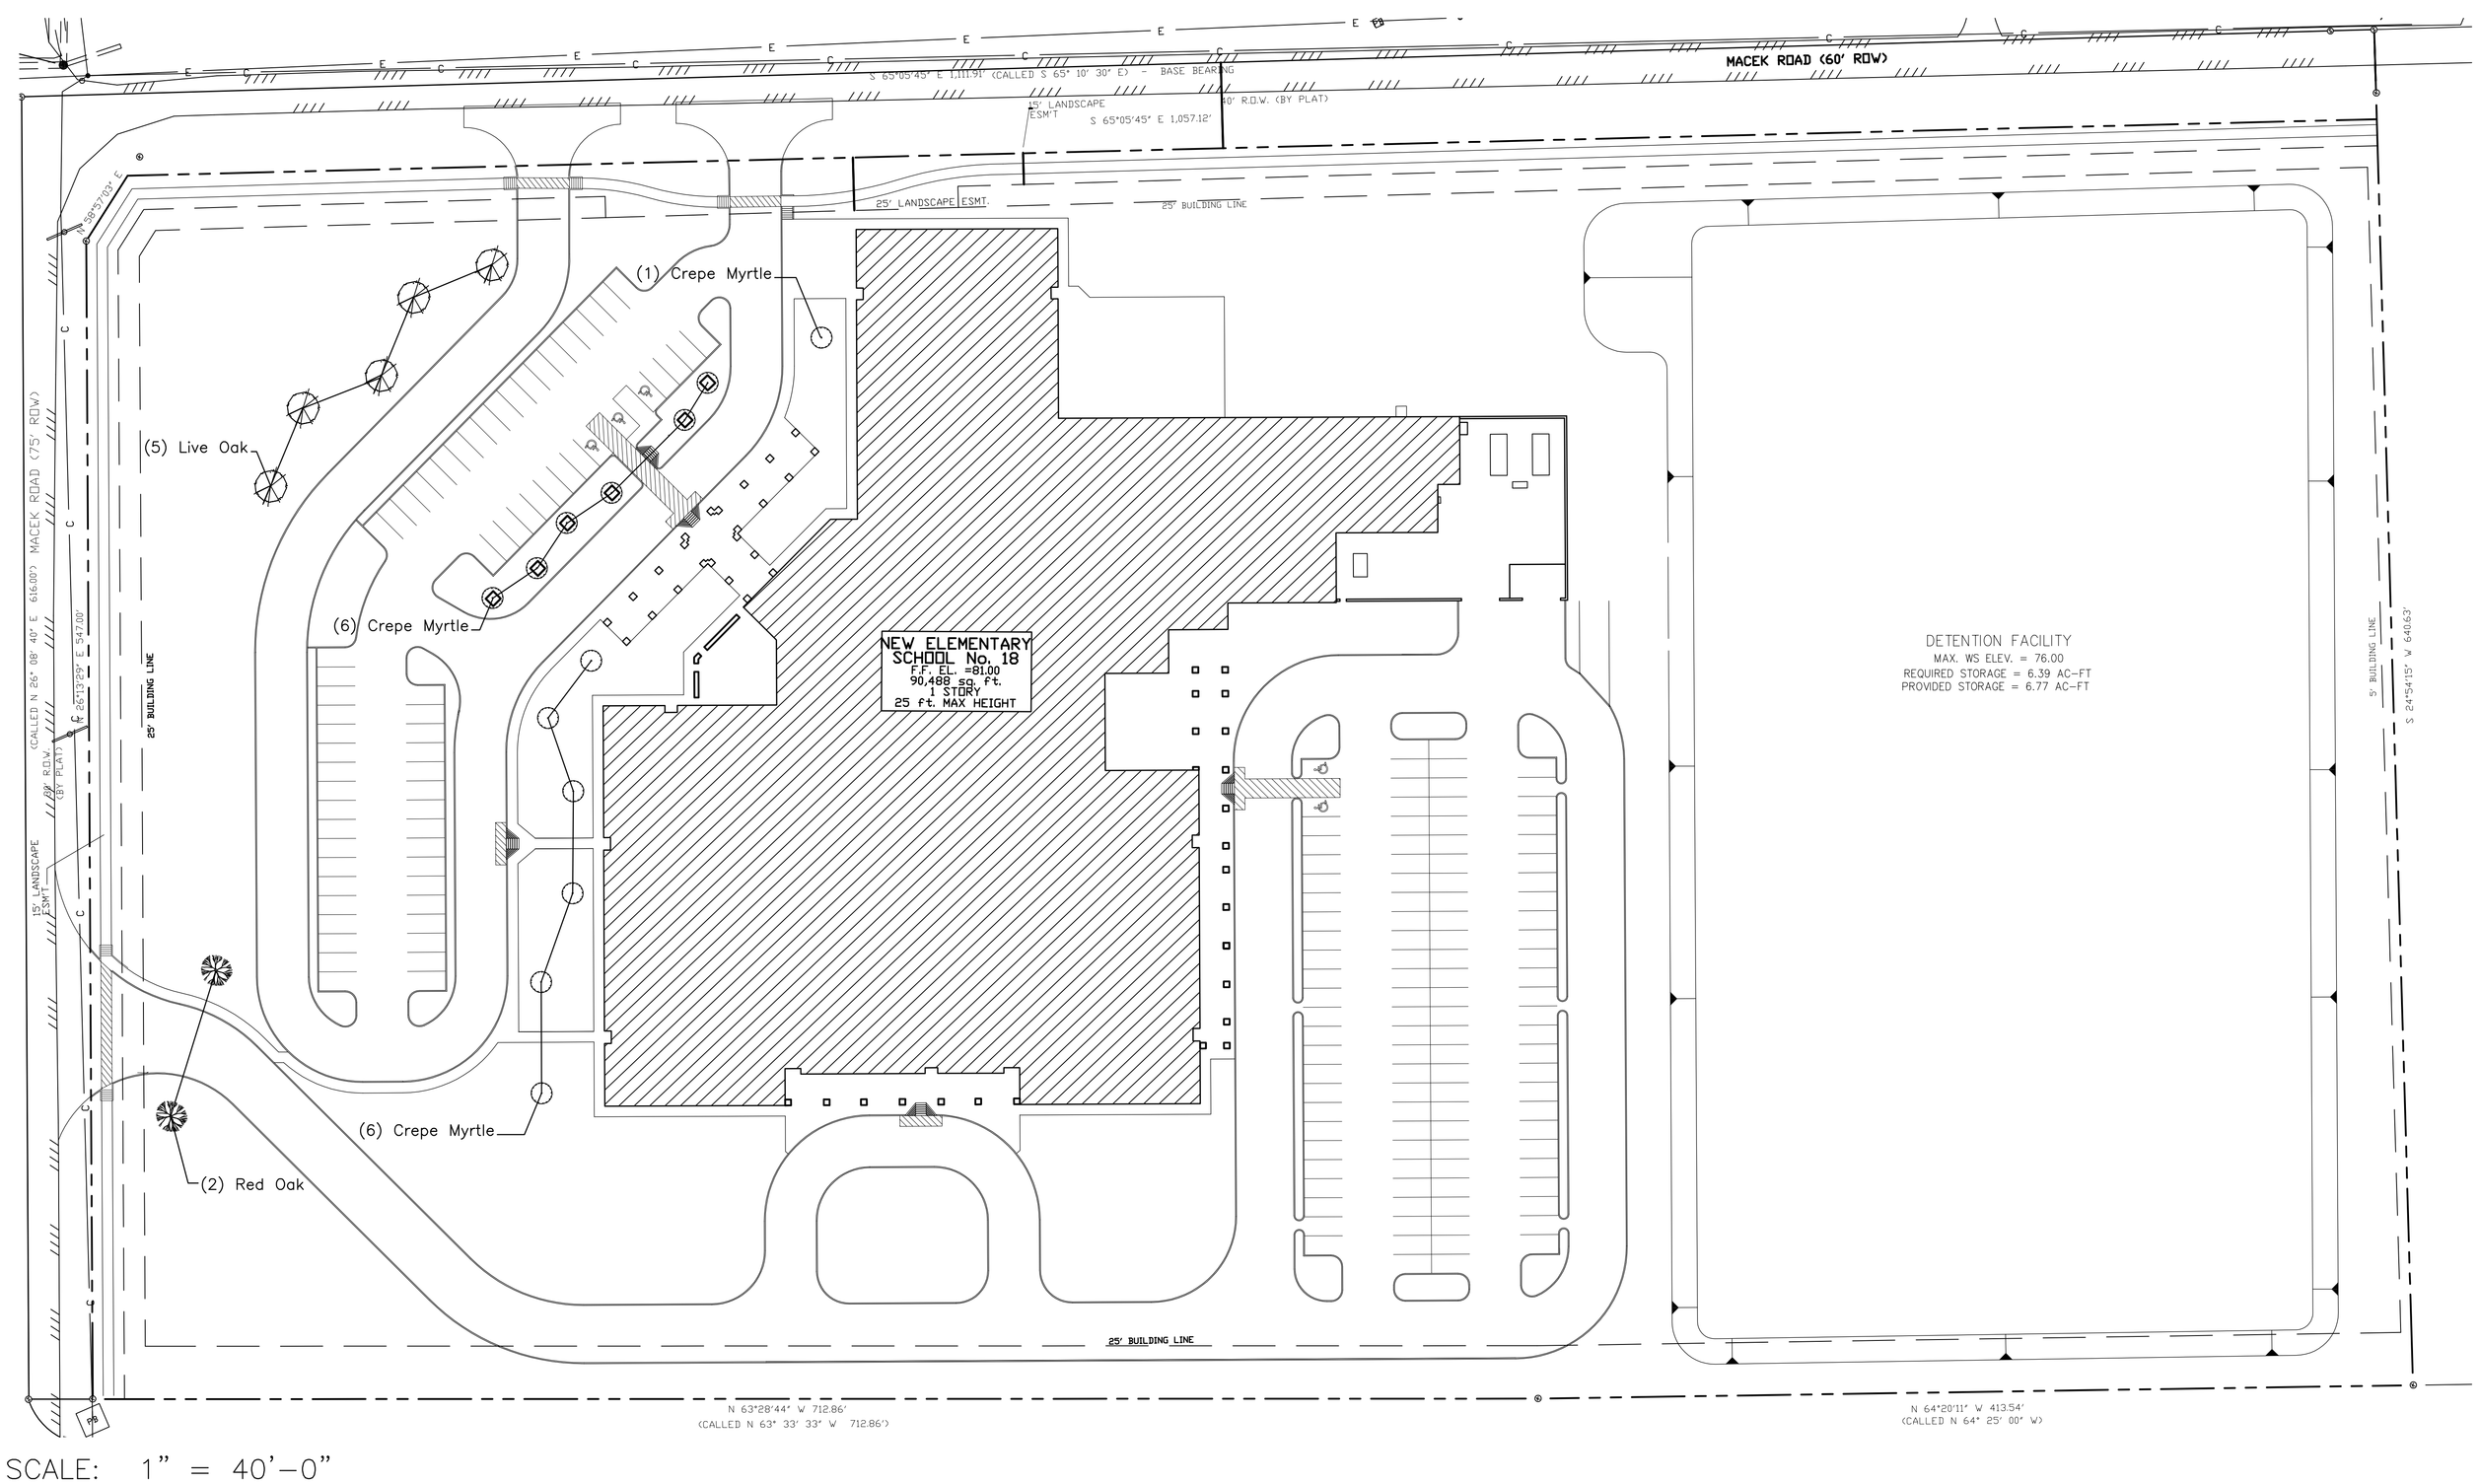

SCALE: 1" = 40'–0"

STRUCTURAL CONSULTANTS
Matrix Structural Engineers
4888 Loop Central Dr., Suite 505
Houston, Texas 77081
Phone: (713) 664–0130
Facsimile: (713) 664–1370

MEP CONSULTANTS
PBK ENGINEERS
11 GREENWAY PLAZA, SUITE 2210
Houston, Texas 77046
Phone: (713) 965–0608
Facsimile: (713) 961–4571

CIVIL CONSULTANTS –
PBK ENGINEERS
11 GREENWAY PLAZA, SUITE 2210
Houston, Texas 77046
Phone: (713) 965–0608
Facsimile: (713) 961–4571

FOOD SERVICE CONSULTANTS
Millunzi and Associates, Inc.
21830 Tophill Drive
Spring, Texas 77388
Phone: (281) 350–2323
Facsimile: (281) 350–5959

LANDSCAPE ARCHITECT
GreenScape Associates
P.O. Box 751
Rosenberg, Texas 77471
Phone: (281) 341–9975
Facsimile: (281) 341–5419

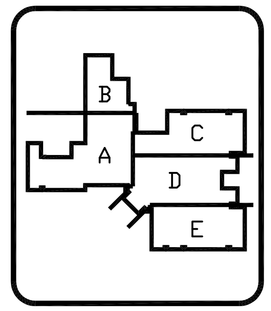

WILLIAM VELASQUEZ ELEMENTARY SCHOOL, No. 18 at Macek Road

LAMAR CONSOLIDATED INDEPENDENT SCHOOL DISTRICT

PBK
Architecture
Engineering
Planning
Roof Consulting

11 Greenway Plaza
Suite 2210
Houston, Texas 77046-1104
Phone: 713-965-0606
Fax: 713-961-4571

PROJECT NO. 0539
DATE 10/31/05
DRAWN
CHECKED
REVISIONS

ISSUE FOR CONSTRUCTION

LS1.01

LANDSCAPING PLAN